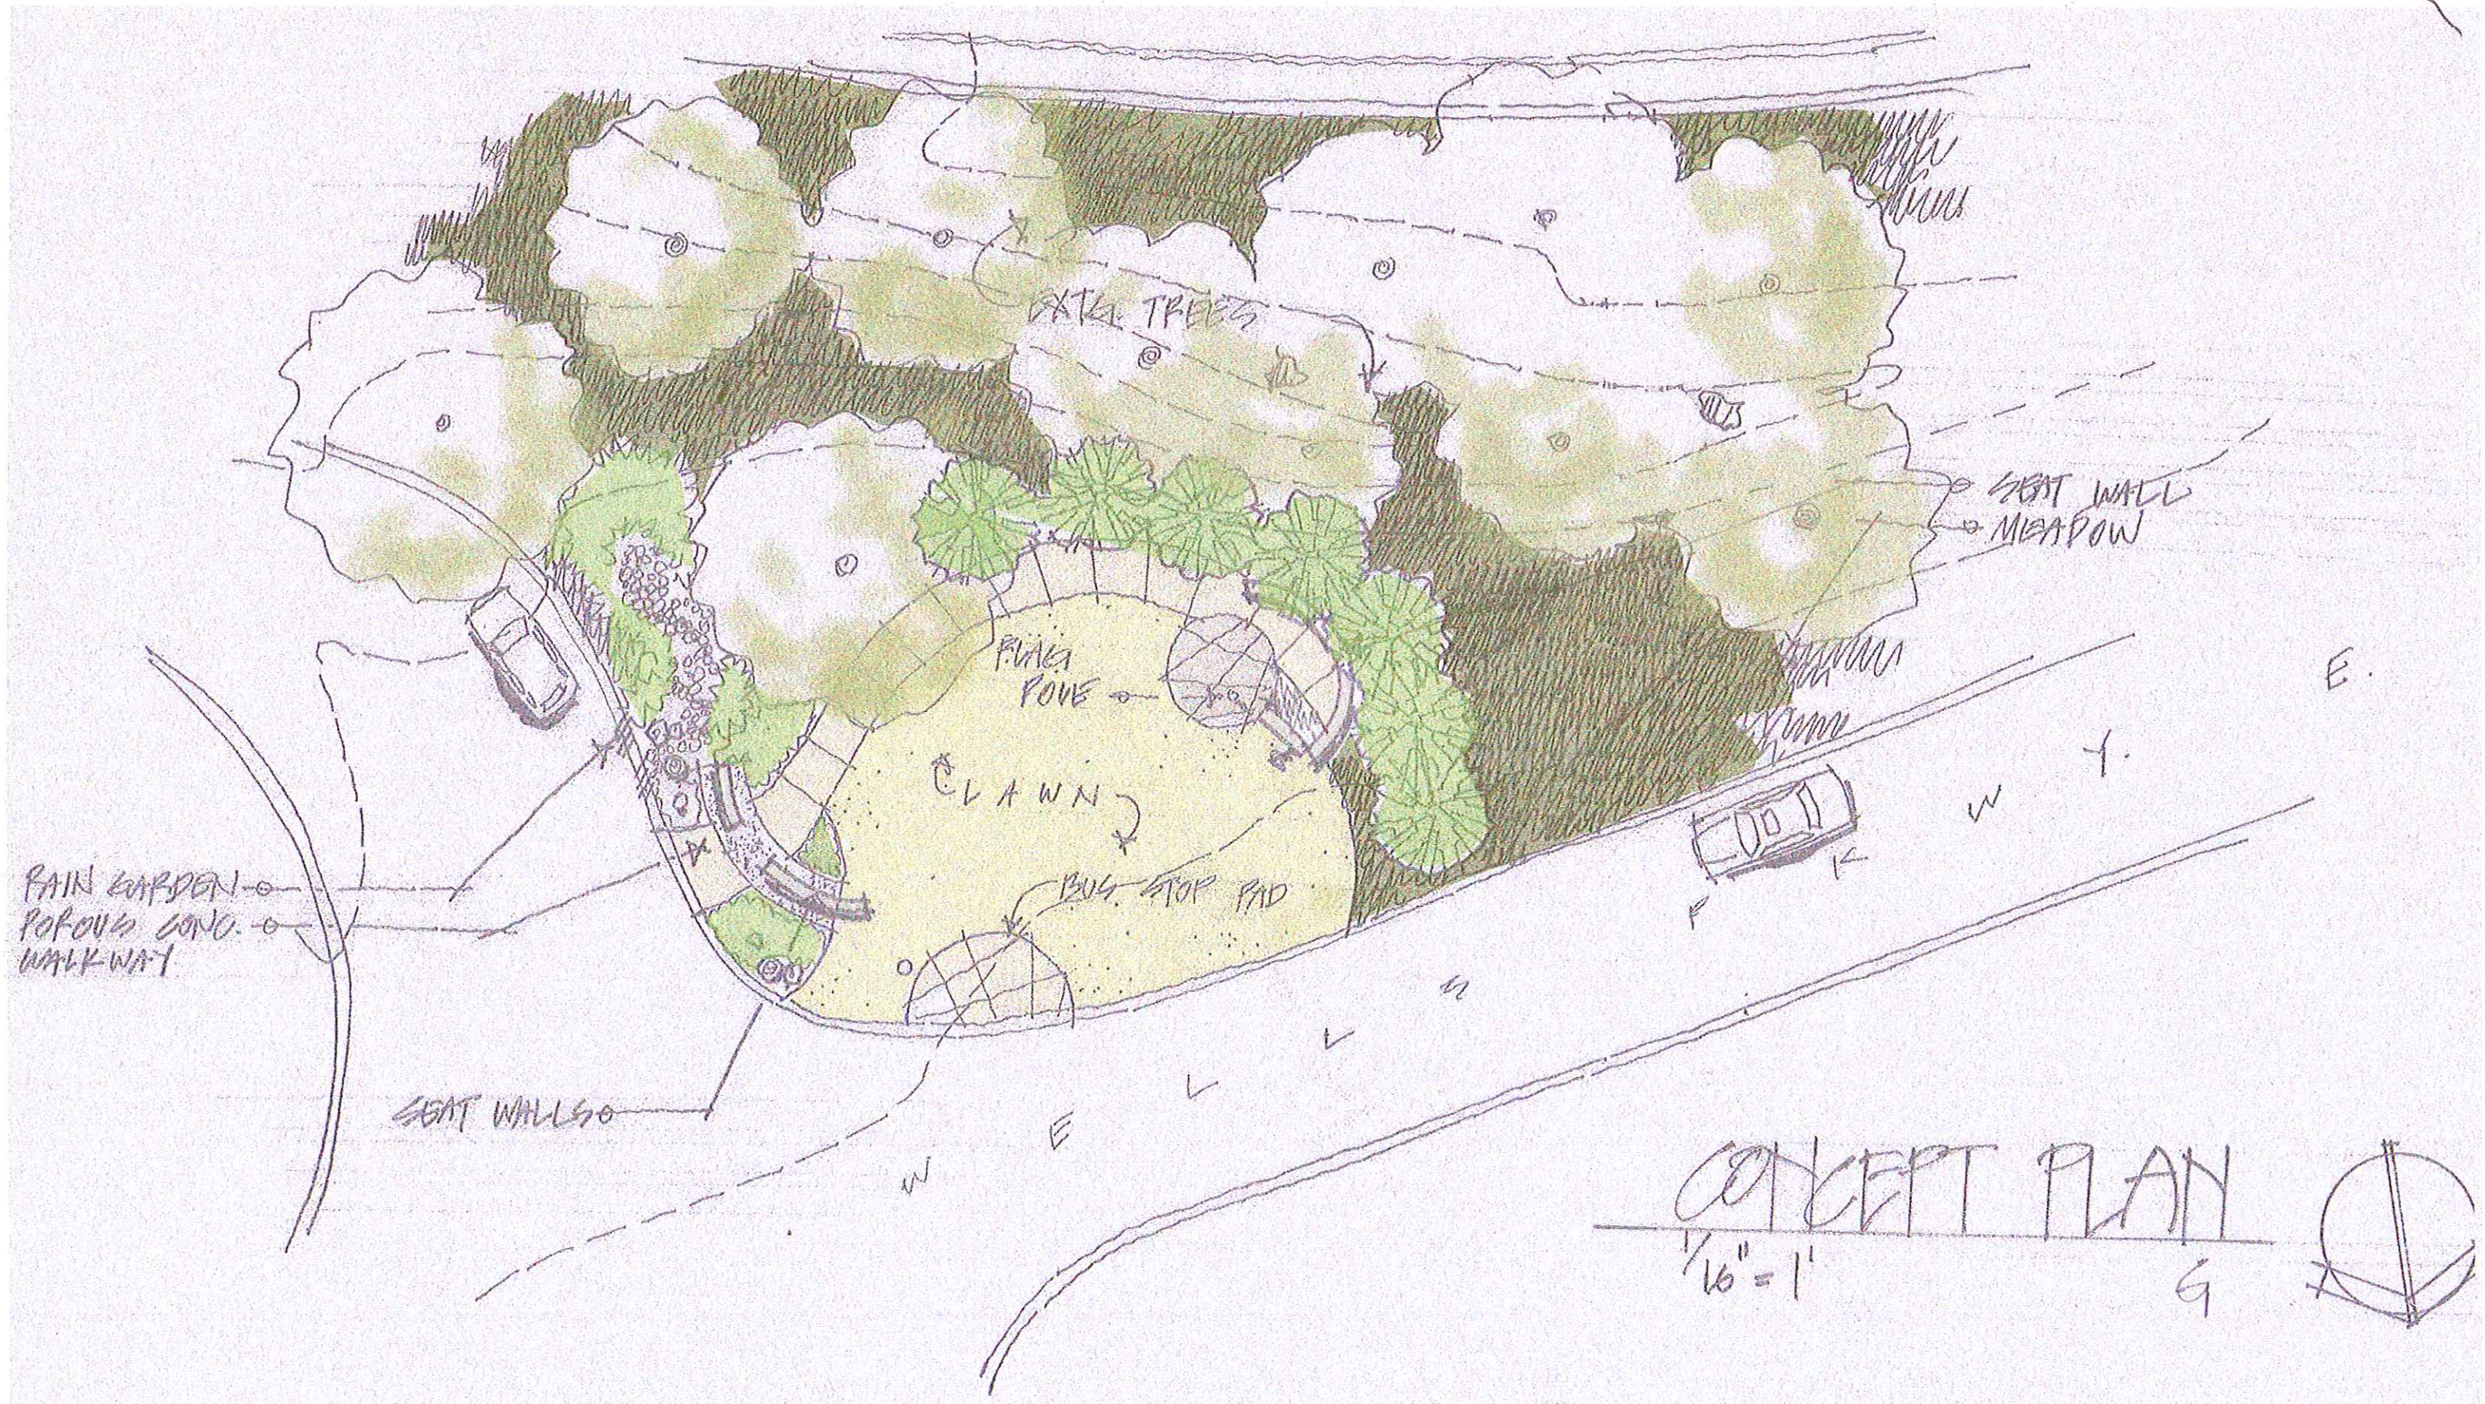
EXTRA TREES
SEAT WALL
MEADOW
FLAG POLE
LAWN
BUS STOP PAD
RAIN GARDEN
POROUS CONC.
WALK-WAY
SEAT WALLS
W E L L S
W Y. E.
CONCEPT PLAN
1/16" = 1'